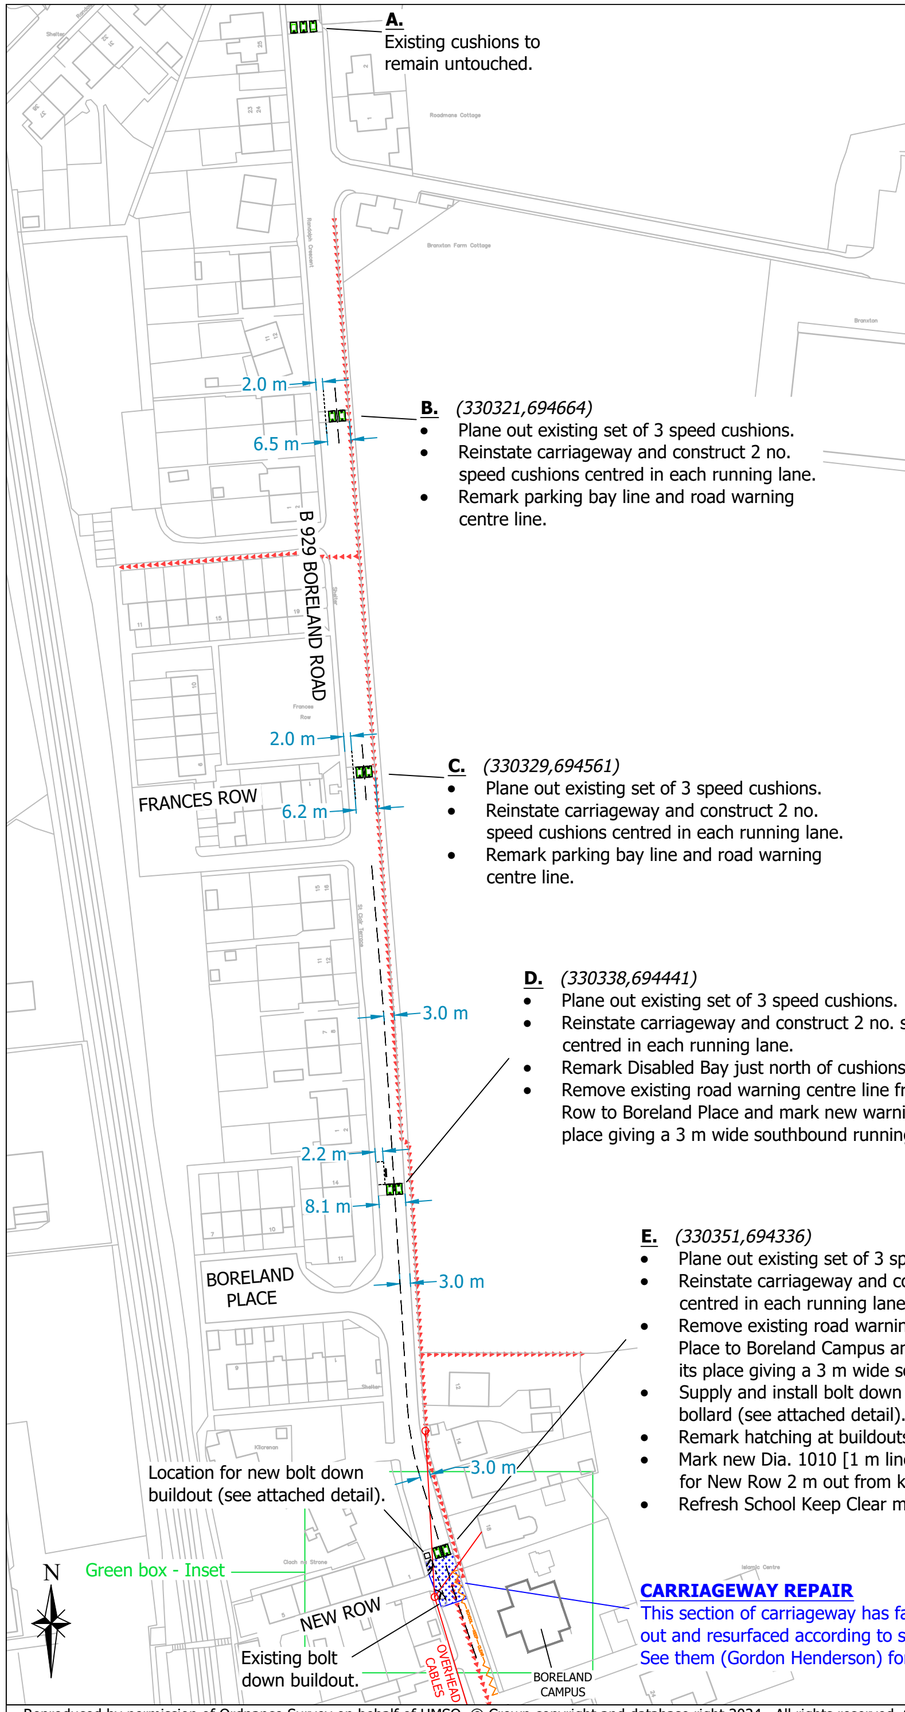


Reproduced by permission of Ordnance Survey on behalf of HMSO. © Crown copyright and database right 2024. All rights reserved. Ordnance Survey Licence number 100023385.

## Safety Notes

Road is a single carriageway "B" class road with 30 mph.
Boreland Campus is near works location which is an Additional Support Needs facility under the care of Viewforth High School.
Works near Residential Care Home.
Risk of striking underground services - see attached Public Utility plans.
There may be other services present and the Contractor shall take appropriate measures to locate them.
Overhead cables in area - drawn indicatively.
HV cables throughout project area - drawn indicatively. ▶▶▶▶▶▶▶▶▶▶

## Notes

Carriageway to be reinstated using an A2 patch to standard detail C9 A1/A.
Speed cushions are to be 1.8 m wide, 3 m long and 75 mm high.
Speed cushions are to be constructed according to standard detail C1/03/01/002.
Speed cushions are to be centred in each carriageway running lane.
Speed cushions must be marked with a continuous white line marking around the perimeter of each cushion and white triangles [Dia. 1062] must be marked on both sides.
Road markings to be laid in white / yellow thermoplastic screed.
Road markings must be reflectorised with glass beads according to Table 12-1 of TSM Chapter 5 2019.
Diagrams referred to are to the TSRGD 2016.
Parking bay lines to Dia. 1028.4 [0.6 m line / 0.6 m gap] (50 mm wide).
Road centre line to Dia. 1004 [4 m line / 2 m gap] (100 mm wide).
School Keep Clear marking to Dia. 1027.1.

*Reuse existing materials where possible.*
*All unusable material to be removed to store / tip off site.*

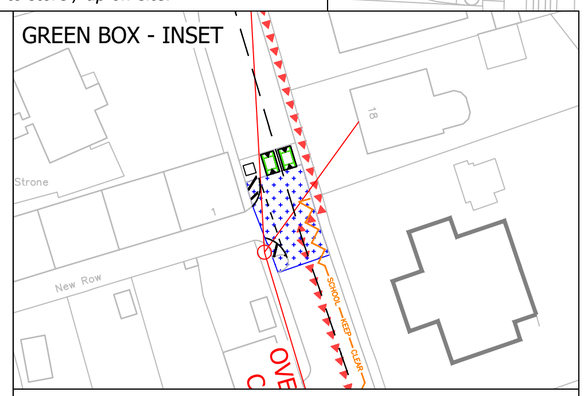


## Buildout Detail

Dimensions: 1.5 m x 1.5 m
Keep right bollard to be positioned on centre module to standard detail CS/SD14/17.
Buildout to be recycled rubber bolt down type.
Buildout edges to have white reflective perimeter edge.
Buildout to be positioned leaving minimum 0.2 m clearance from kerb to allow drainage.
See sample spec from www.rediweldtraffic.co.uk
Module numbers relate to Rediweld modules.

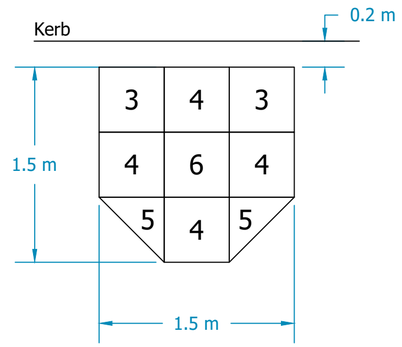


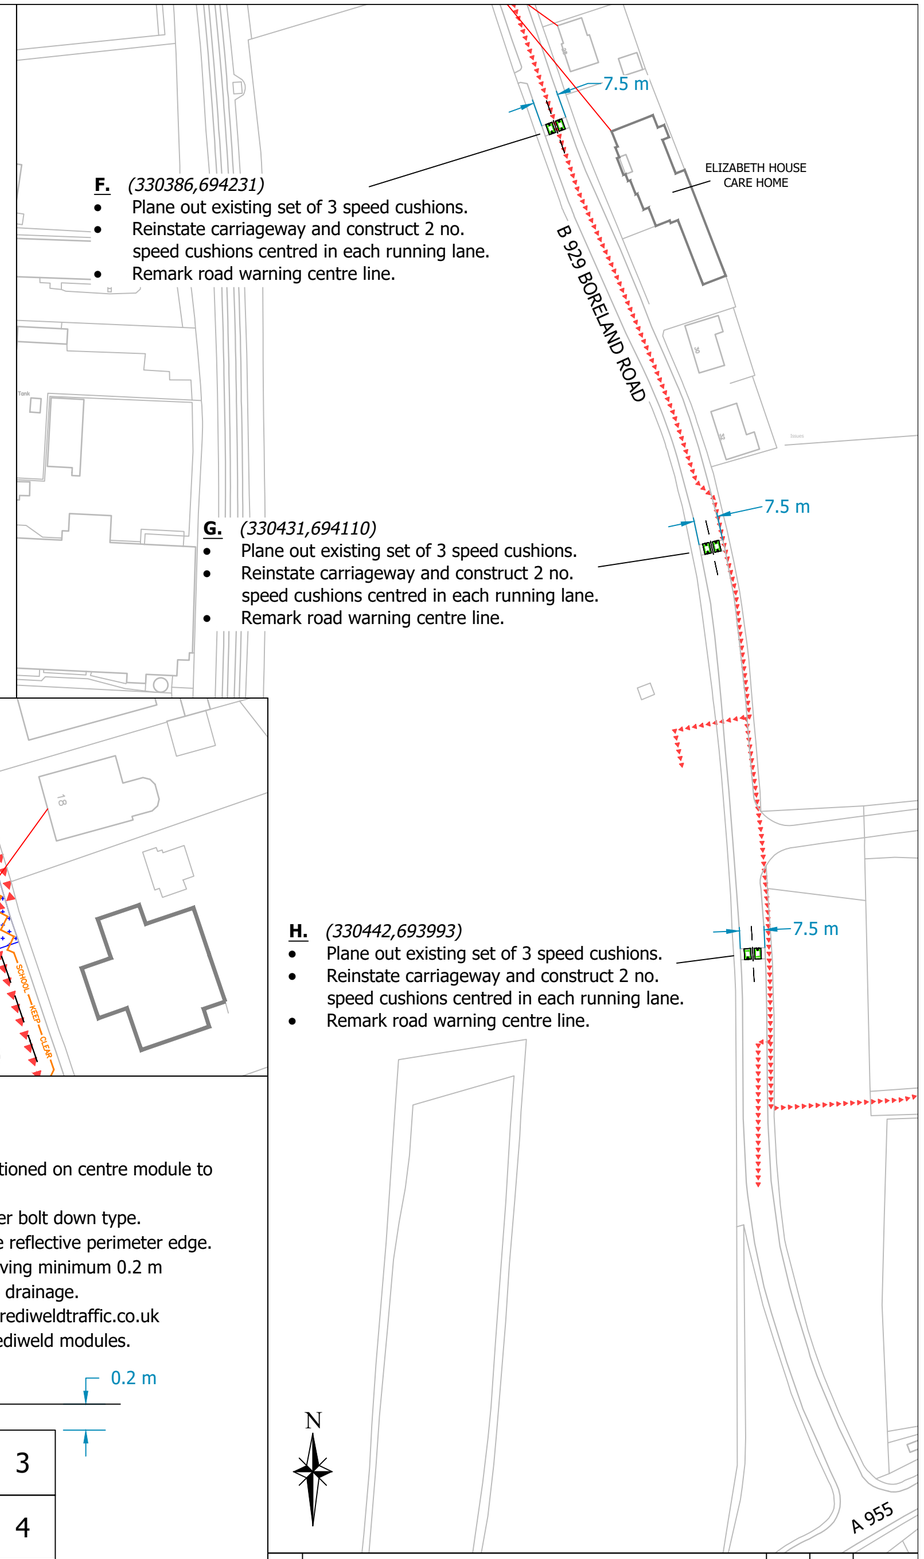


| REV | AMENDMENTS | BY | AP'D | DATE |
|---|---|---|---|---|

Traffic Calming Works
B929 Boreland Road, Kirkcaldy

Fife Council — ROADS & TRANSPORTATION SERVICES
HEAD OF SERVICE - JOHN MITCHELL

| SCALE | NTS | DRAWING No. | 00416 | | | | |
|---|---|---|---|---|---|---|---|
| DESIGNED | KJ | DRAWN | KJ | CHECKED | LC | APPROVED | LC | DATE | MAY 2024 |