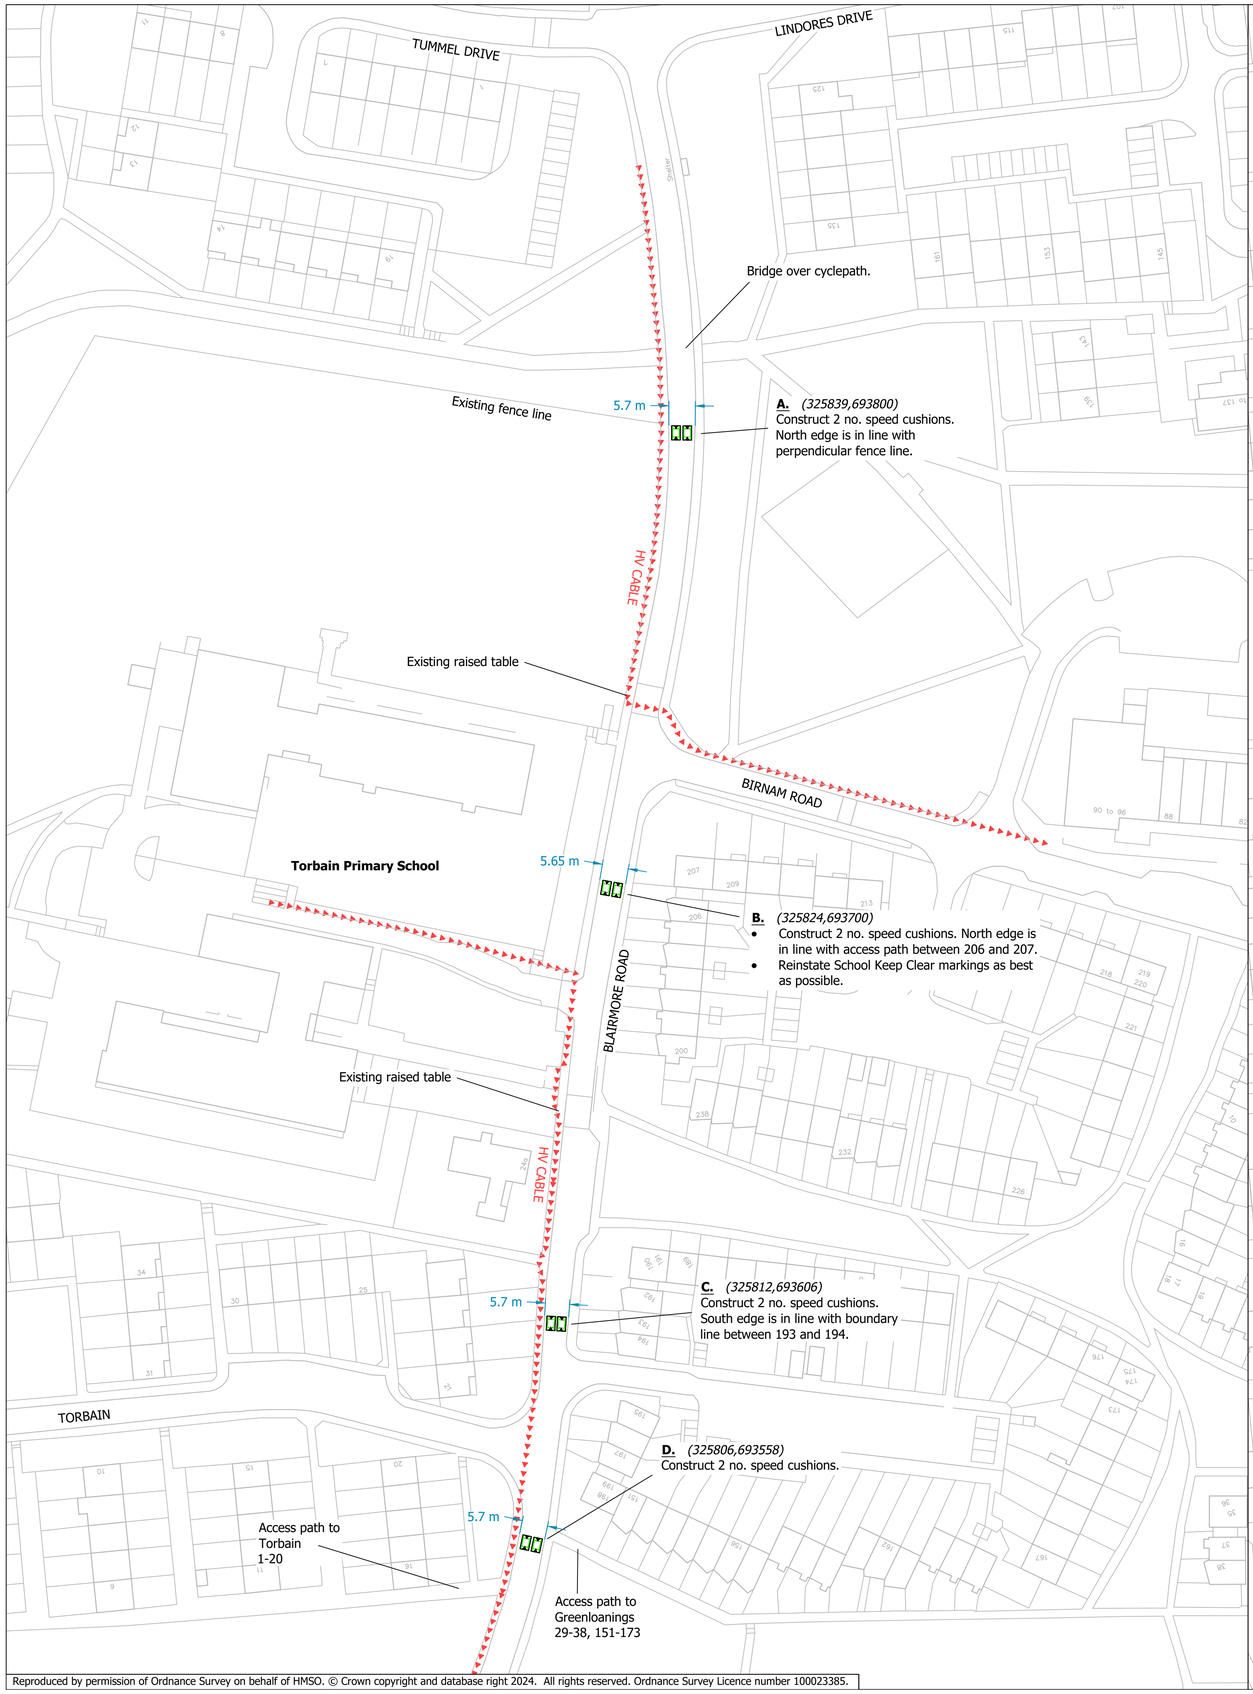

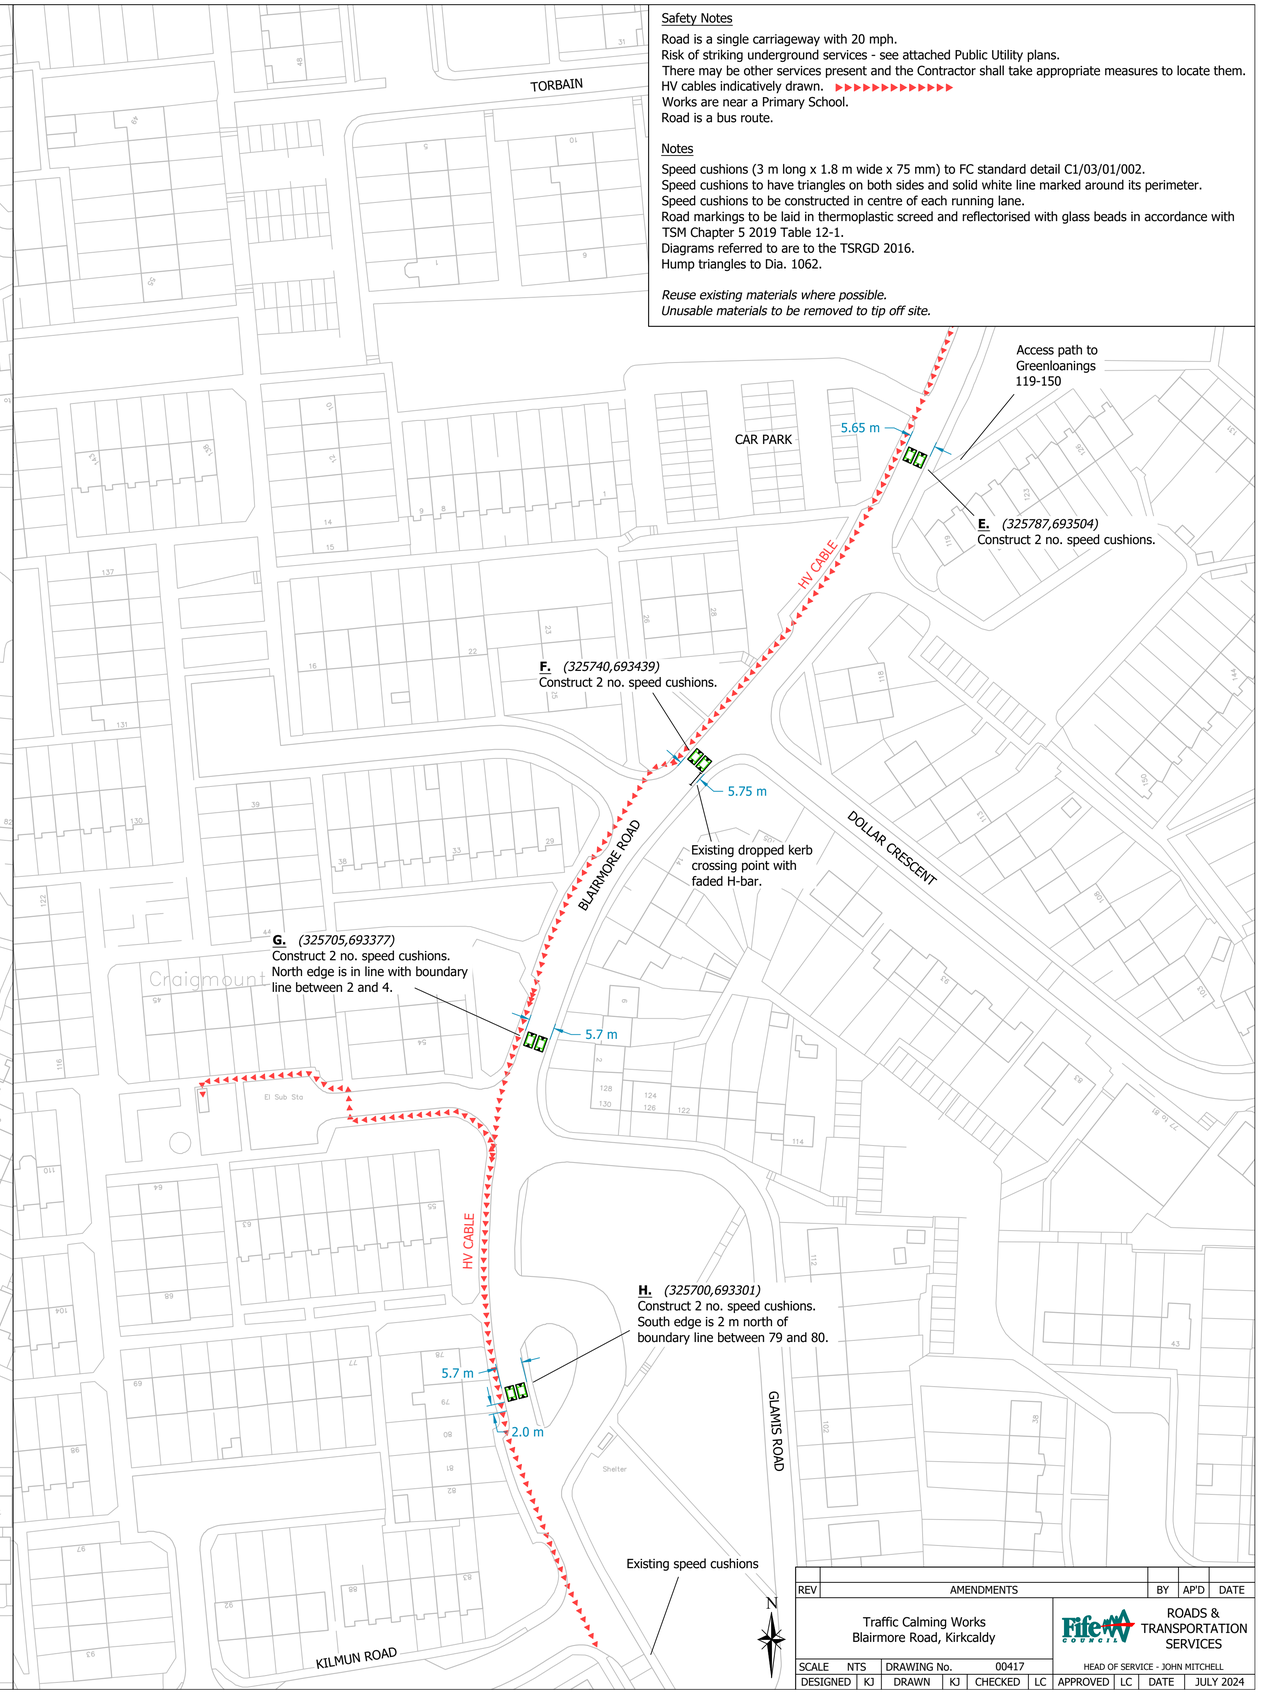

Safety Notes

Road is a single carriageway with 20 mph.
Risk of striking underground services - see attached Public Utility plans.
There may be other services present and the Contractor shall take appropriate measures to locate them.
HV cables indicatively drawn. ▶▶▶▶▶▶▶▶▶▶▶▶▶▶
Works are near a Primary School.
Road is a bus route.

Notes

Speed cushions (3 m long x 1.8 m wide x 75 mm) to FC standard detail C1/03/01/002.
Speed cushions to have triangles on both sides and solid white line marked around its perimeter.
Speed cushions to be constructed in centre of each running lane.
Road markings to be laid in thermoplastic screed and reflectorised with glass beads in accordance with TSM Chapter 5 2019 Table 12-1.
Diagrams referred to are to the TSRGD 2016.
Hump triangles to Dia. 1062.

Reuse existing materials where possible.
Unusable materials to be removed to tip off site.

REV	AMENDMENTS	BY	AP'D	DATE

Traffic Calming Works
Blairmore Road, Kirkcaldy

Fife Council
ROADS & TRANSPORTATION SERVICES
HEAD OF SERVICE - JOHN MITCHELL

SCALE	NTS	DRAWING No.	00417				
DESIGNED	KJ	DRAWN	KJ	CHECKED	LC	APPROVED	LC	DATE	JULY 2024

Reproduced by permission of Ordnance Survey on behalf of HMSO. © Crown copyright and database right 2024. All rights reserved. Ordnance Survey Licence number 100023385.