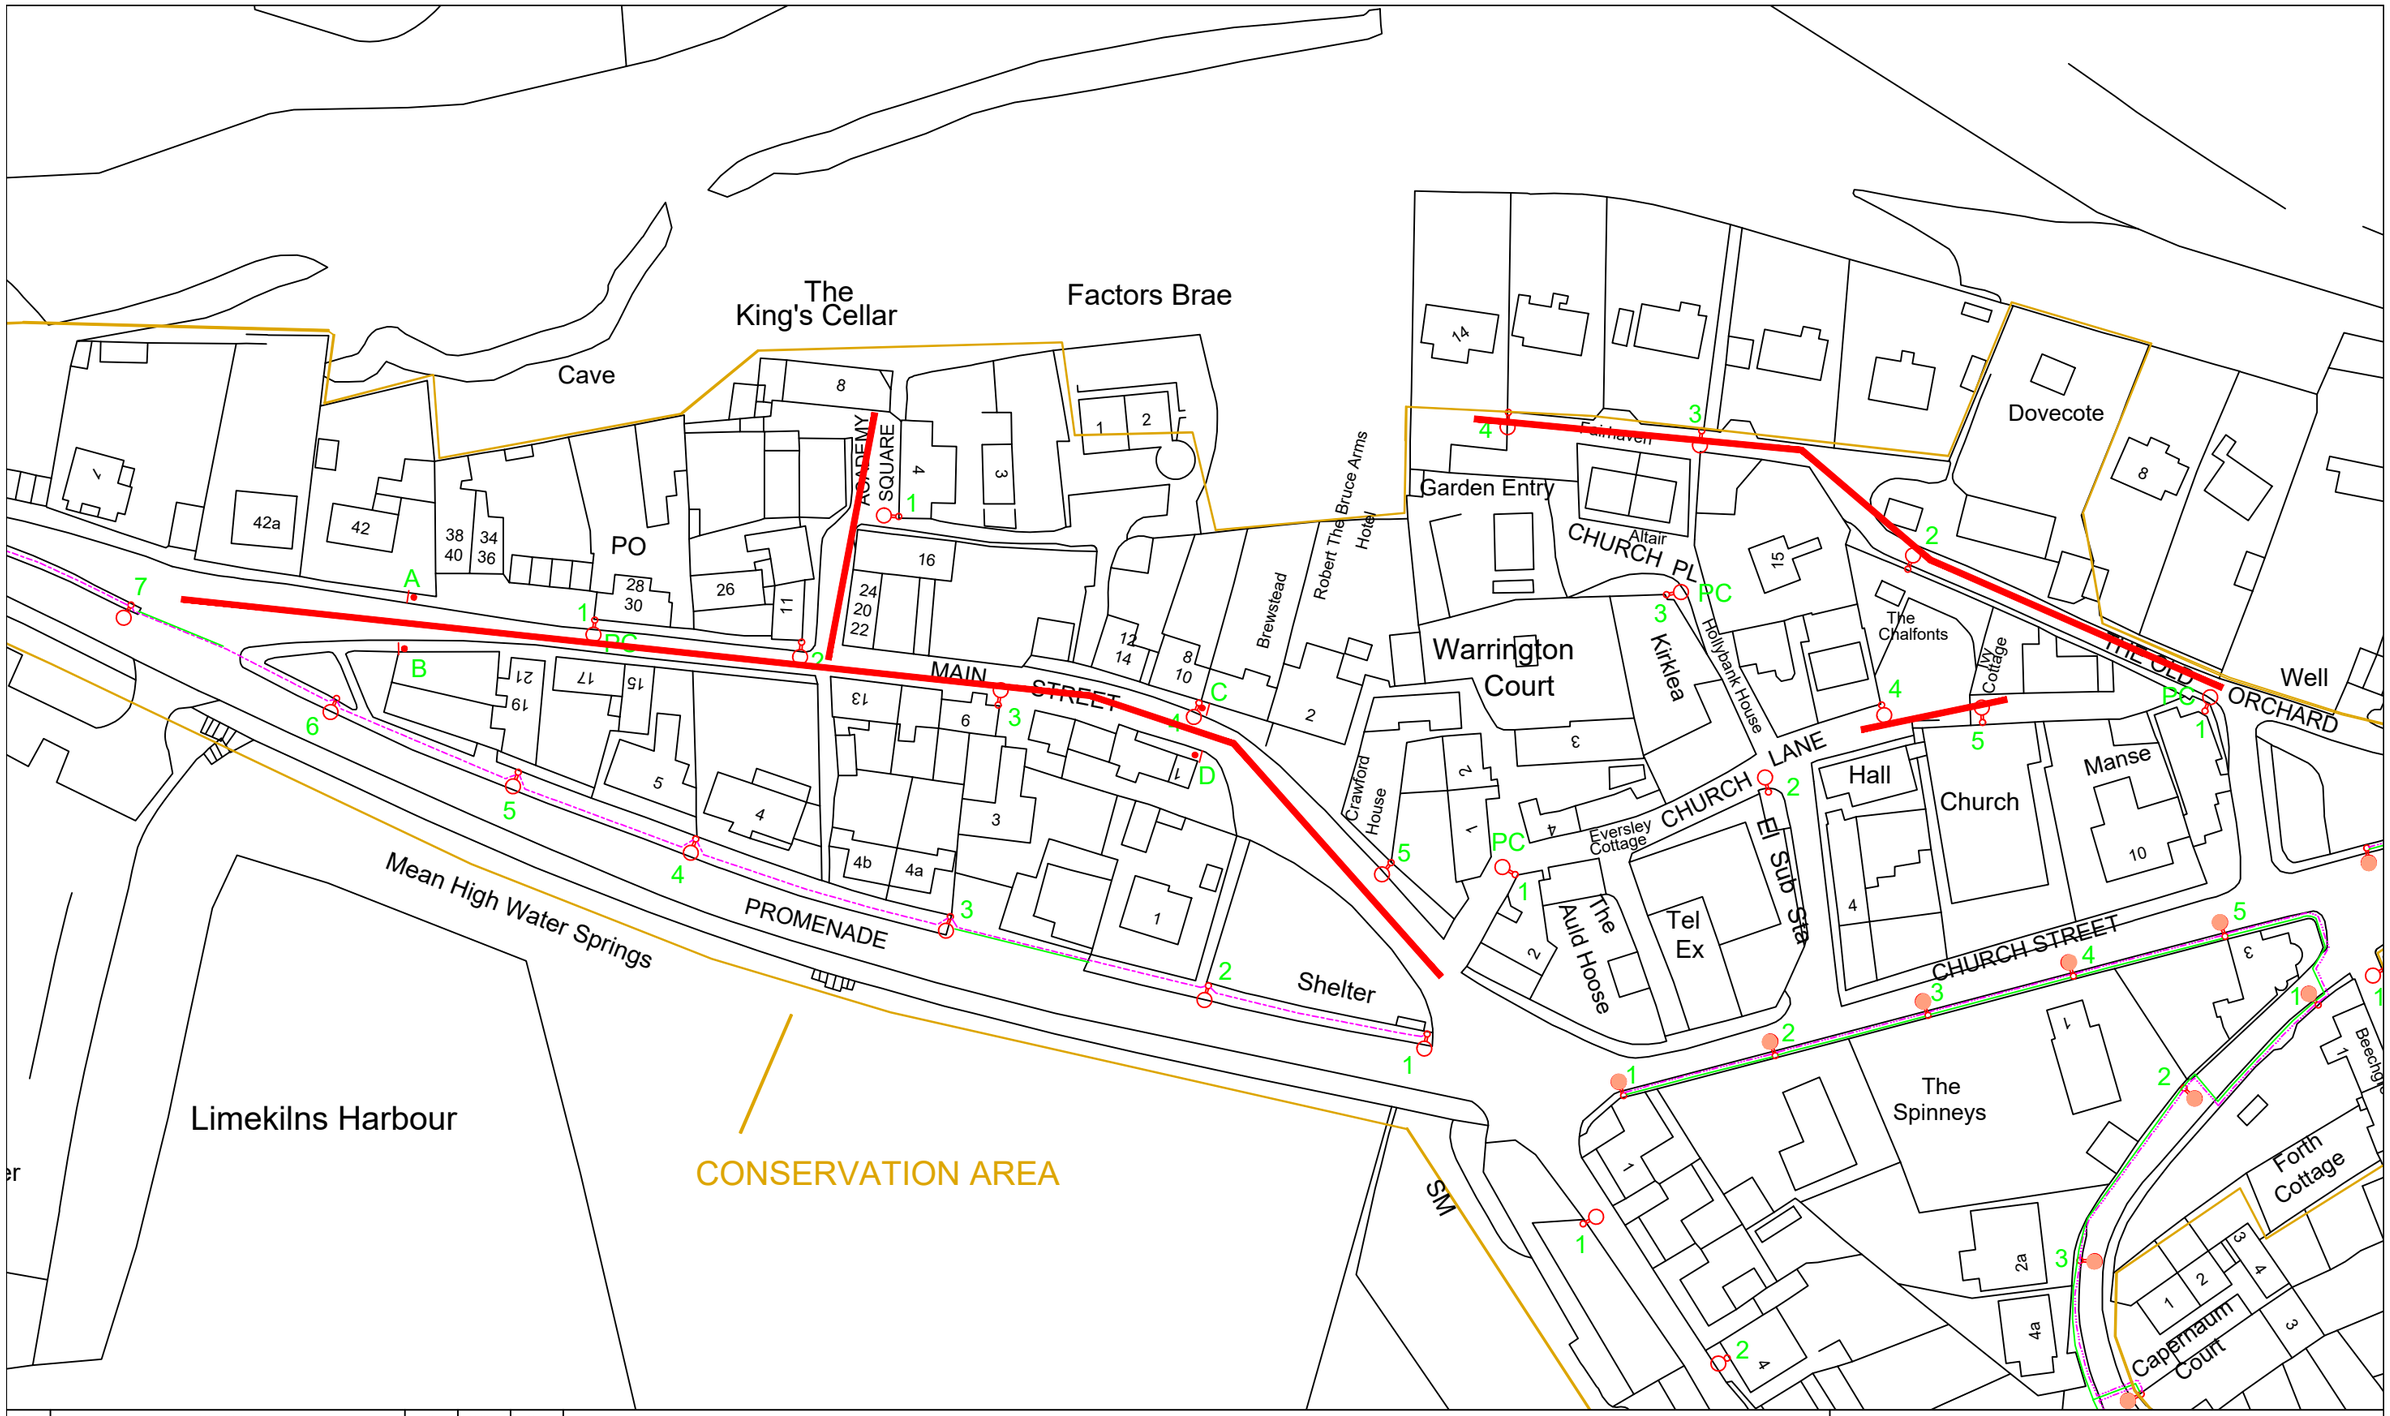

REV	AMENDMENTS	BY	APPROVED	DATE

DESIGNED		DRAWN		CHECKED		APPROVED		DATE

© Crown copyright and database right 2024. All rights reserved. Ordnance Survey Licence number 100023385.

Fife Council

ASSETS, TRANSPORTATION AND ENVIRONMENT

STREET LIGHTING
Main Street area LIMEKILNS

SCALE N.T.S. DRAWING No. LOCATION PLAN