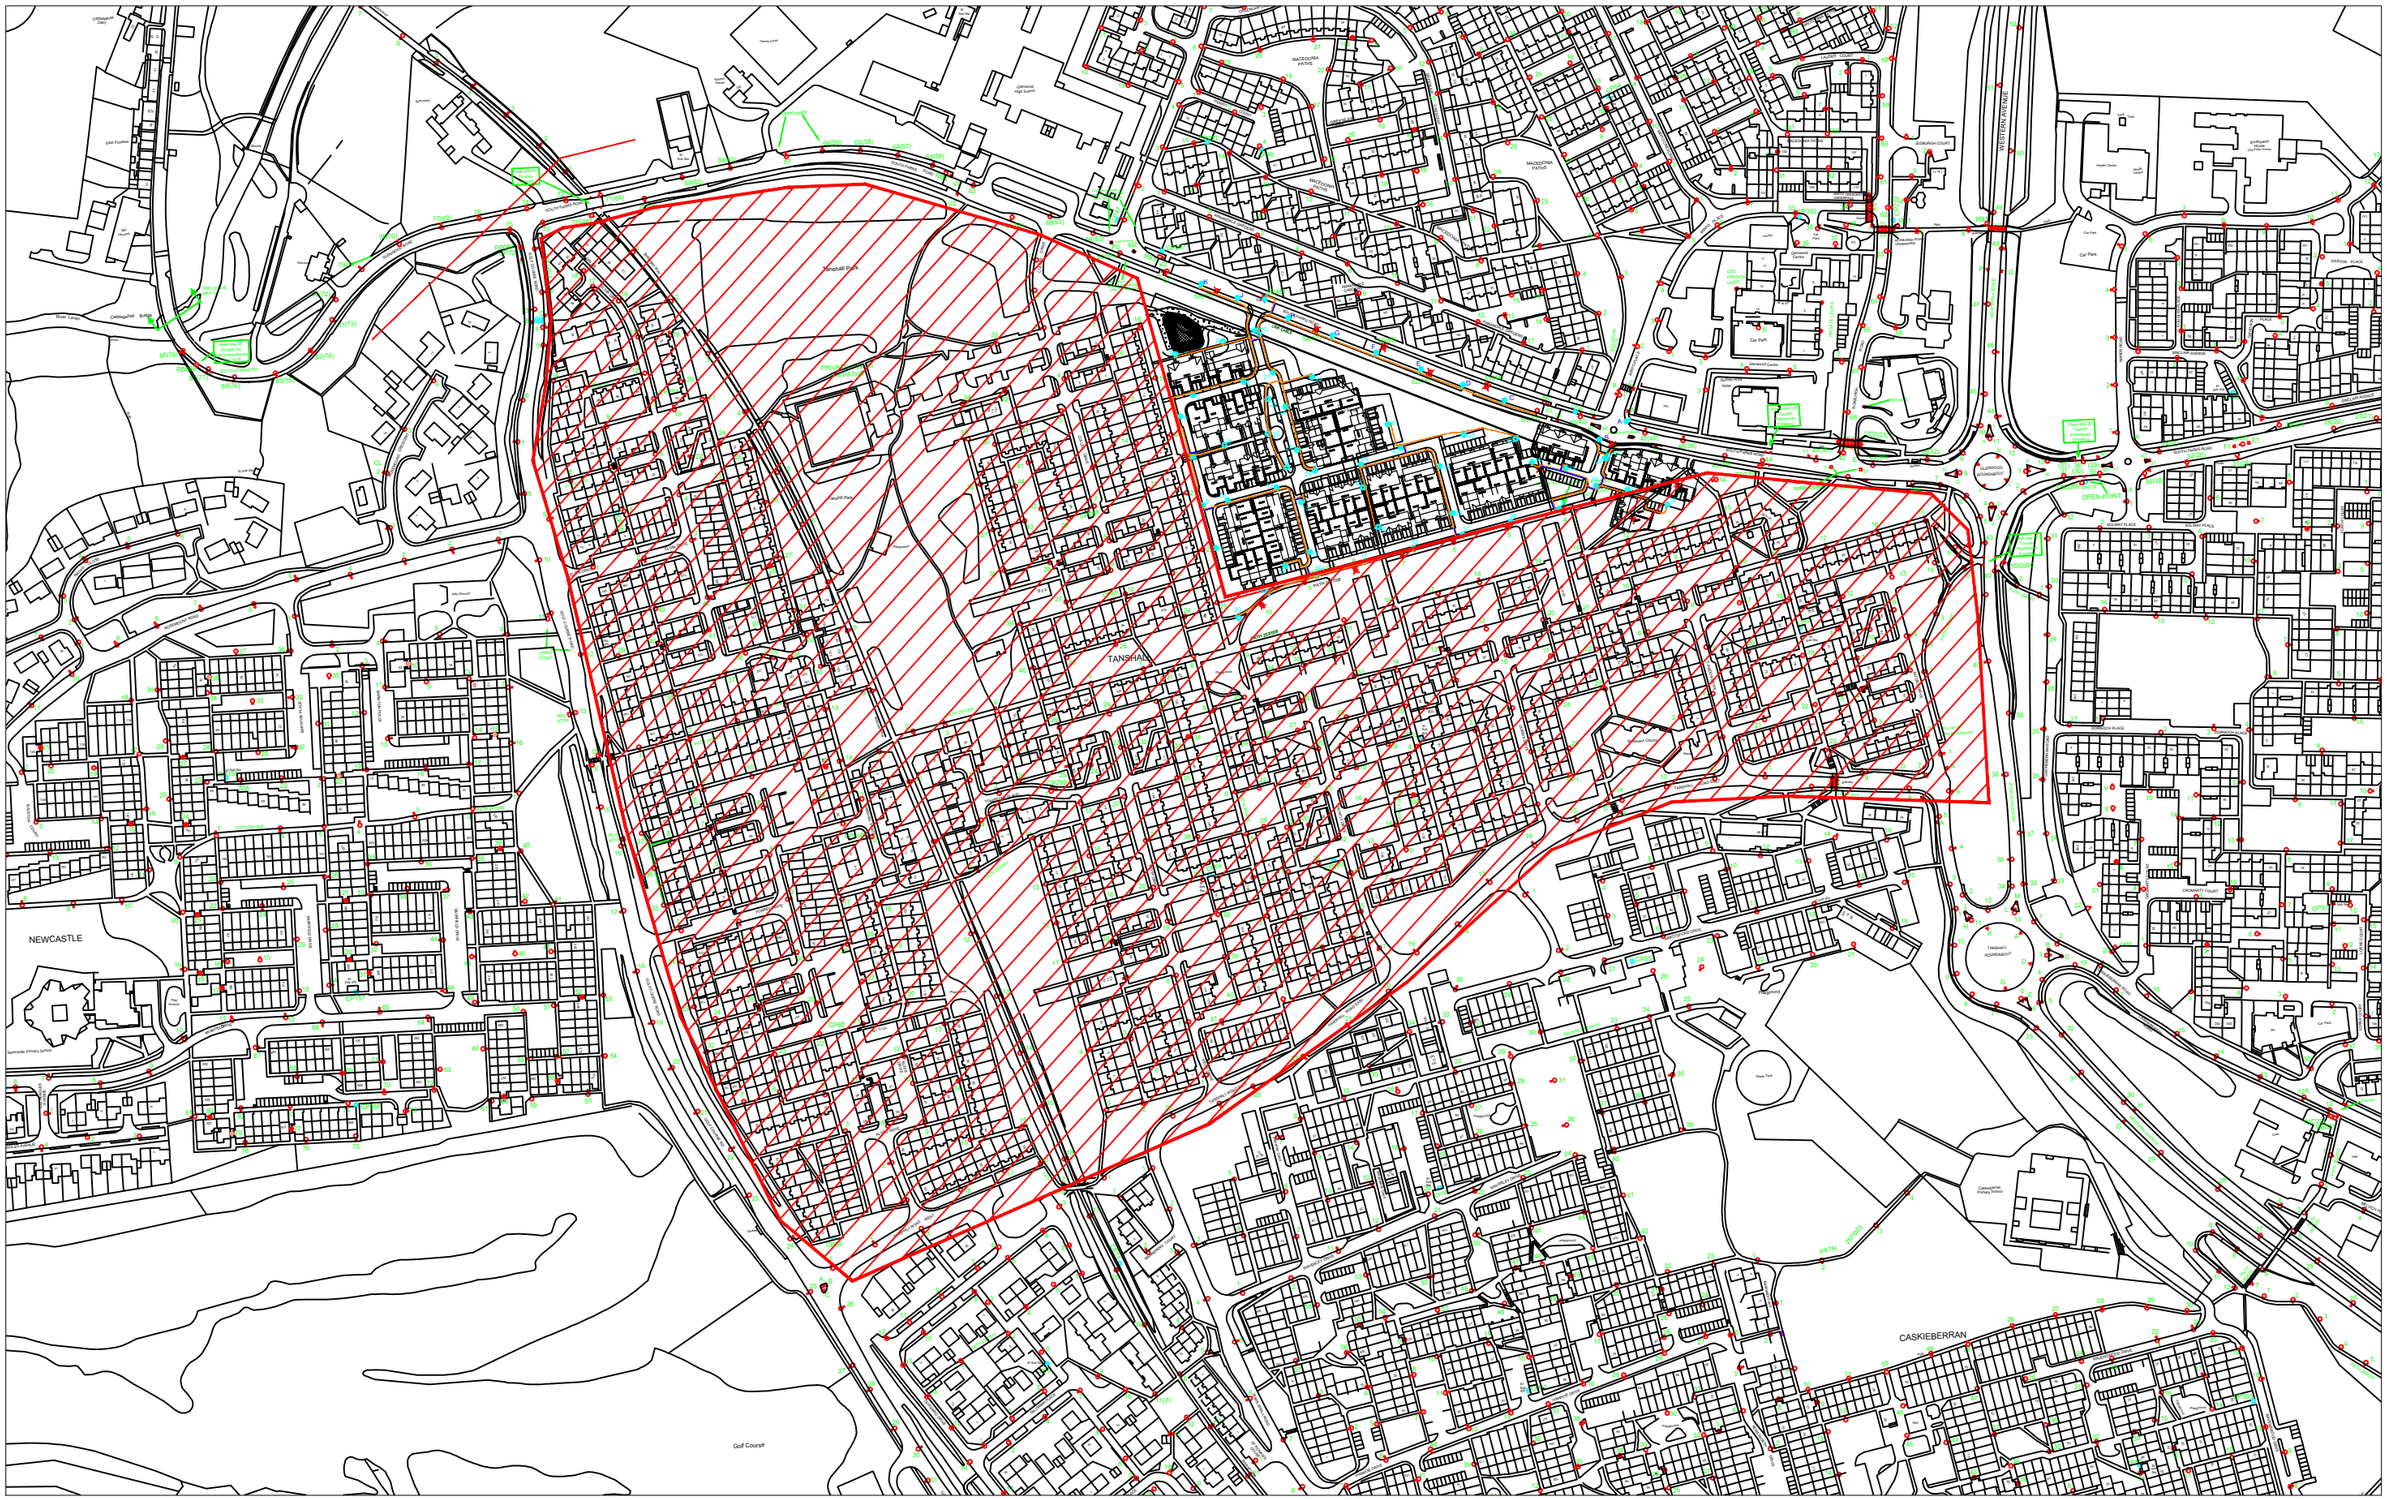

		REF	AMENDMENT	BY	APPVD	DATE
DESIGNED						
DRAWN						
CHECKED						
APPROVED						
DATE Feb 2022						

HEAD OF TRANSPORTATION - Ken Gourlay

Crown copyright and database right 2022 All rights reserved. Ordnance Survey Licence number 100023385.

Fife COUNCIL

ASSETS, TRANSPORTATION AND ENVIRONMENT

HEAD OF SERVICE - Ken Gourlay

Street Lighting
Tanshall - Glenrothes

SCALE NTS

DRAWING No.